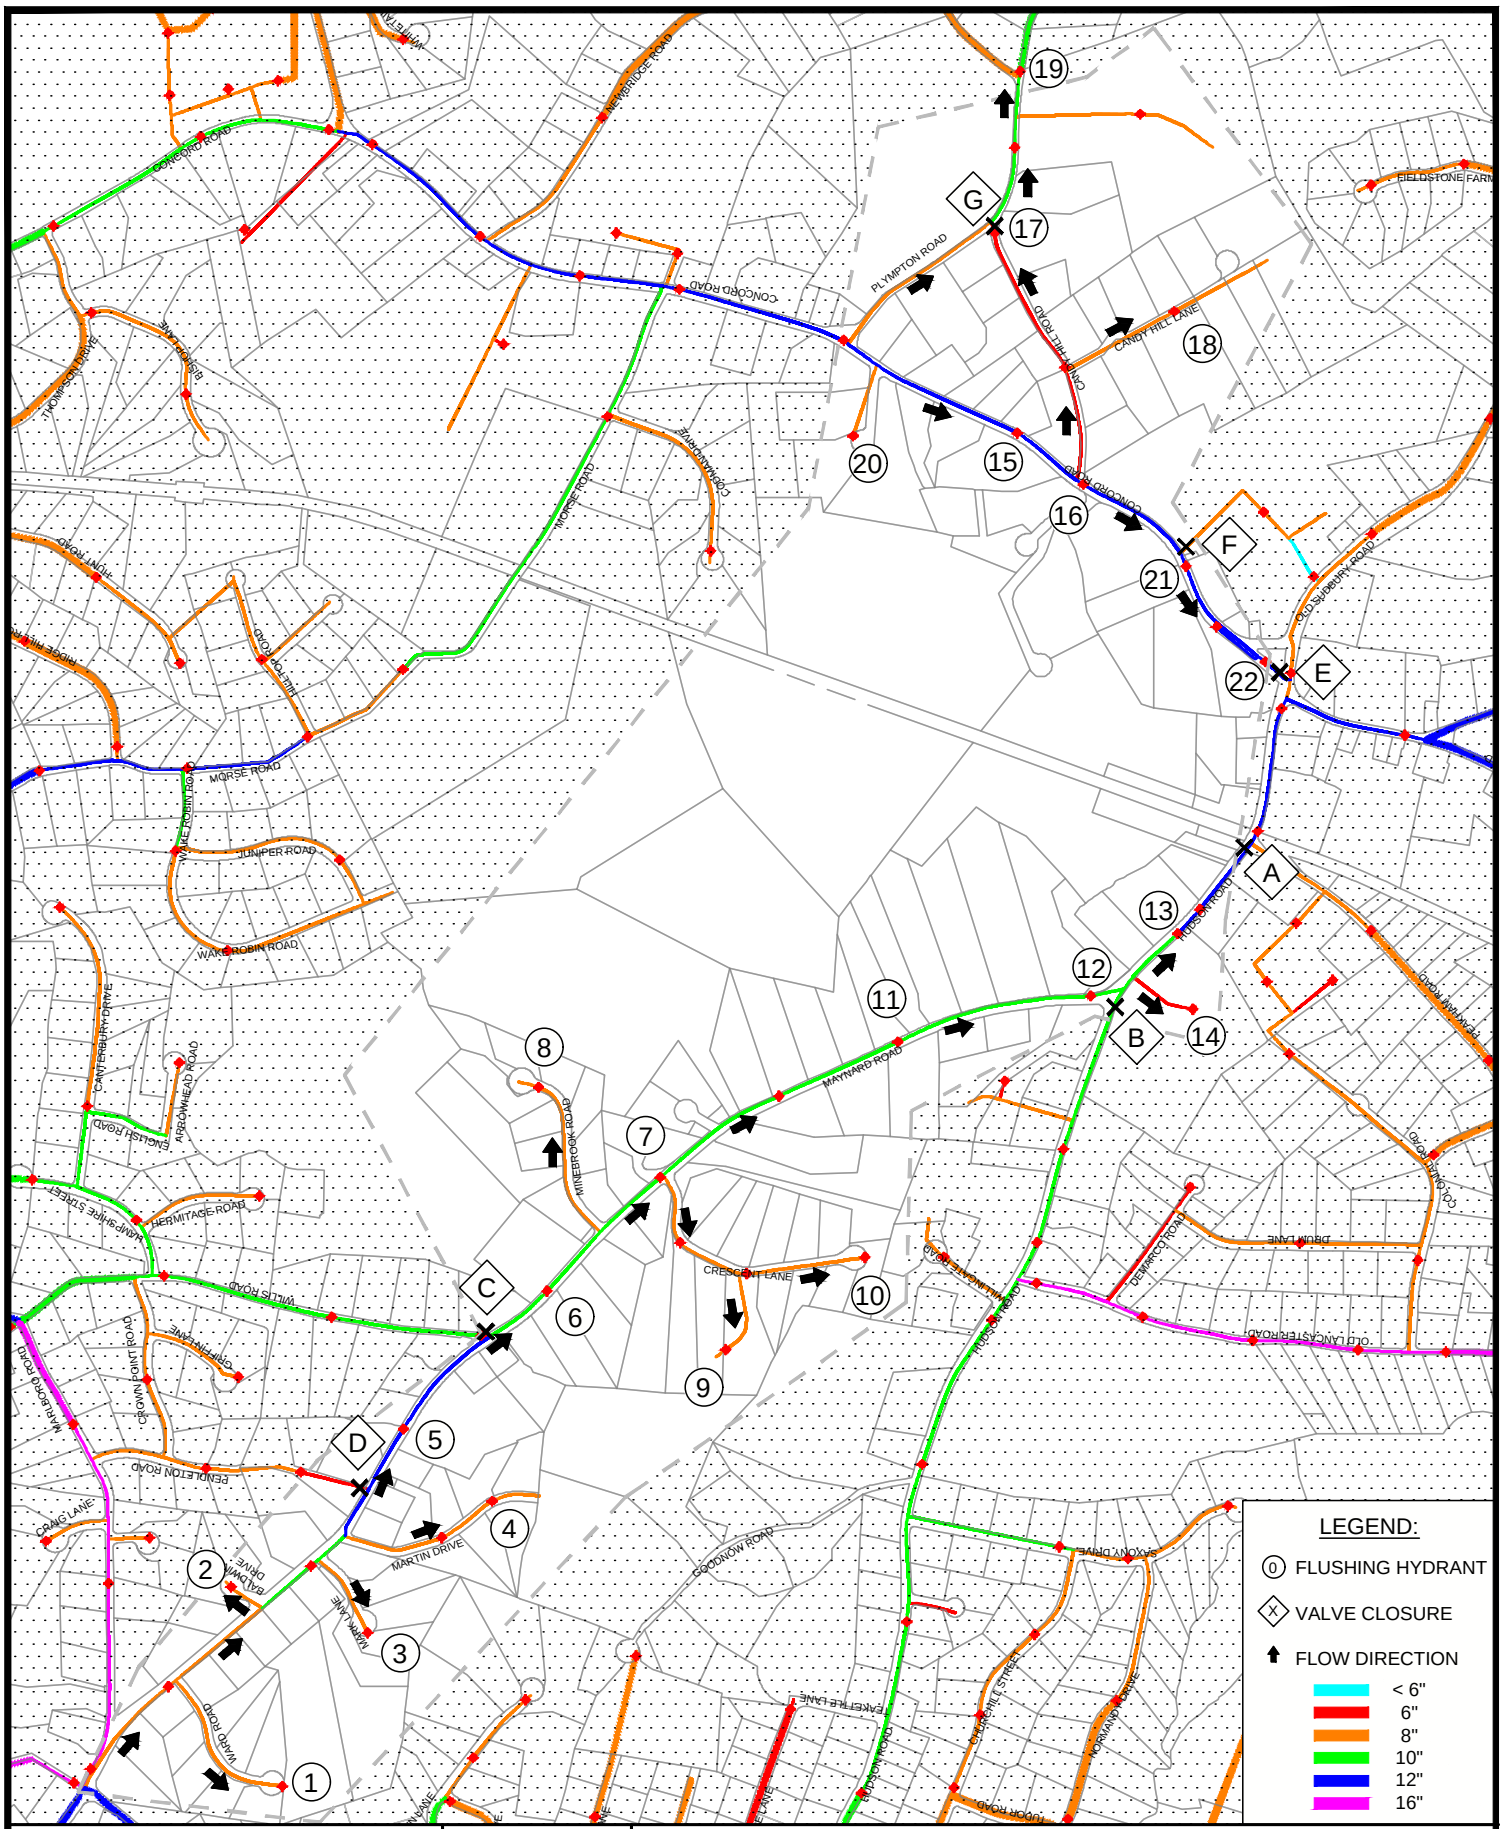

ENVIRONMENTAL PARTNERS	APRIL 2021	SUDBURY WATER DISTRICT UNIDIRECTIONAL FLUSHING PROGRAM
	387-1901	ZONE: 11 — Hydrants: 22, Valves: 7
	SCALE: 1" = 750'	

I:\SUDBURY WATER DISTRICT.387\387-1901 WATER SUPPLY MASTER PLAN\10 OPTIMIZATION OF DISTRIBUTION SYSTEM FLUSHING PROGRAM\CAD\XREFS\BASE MODEL.DWG