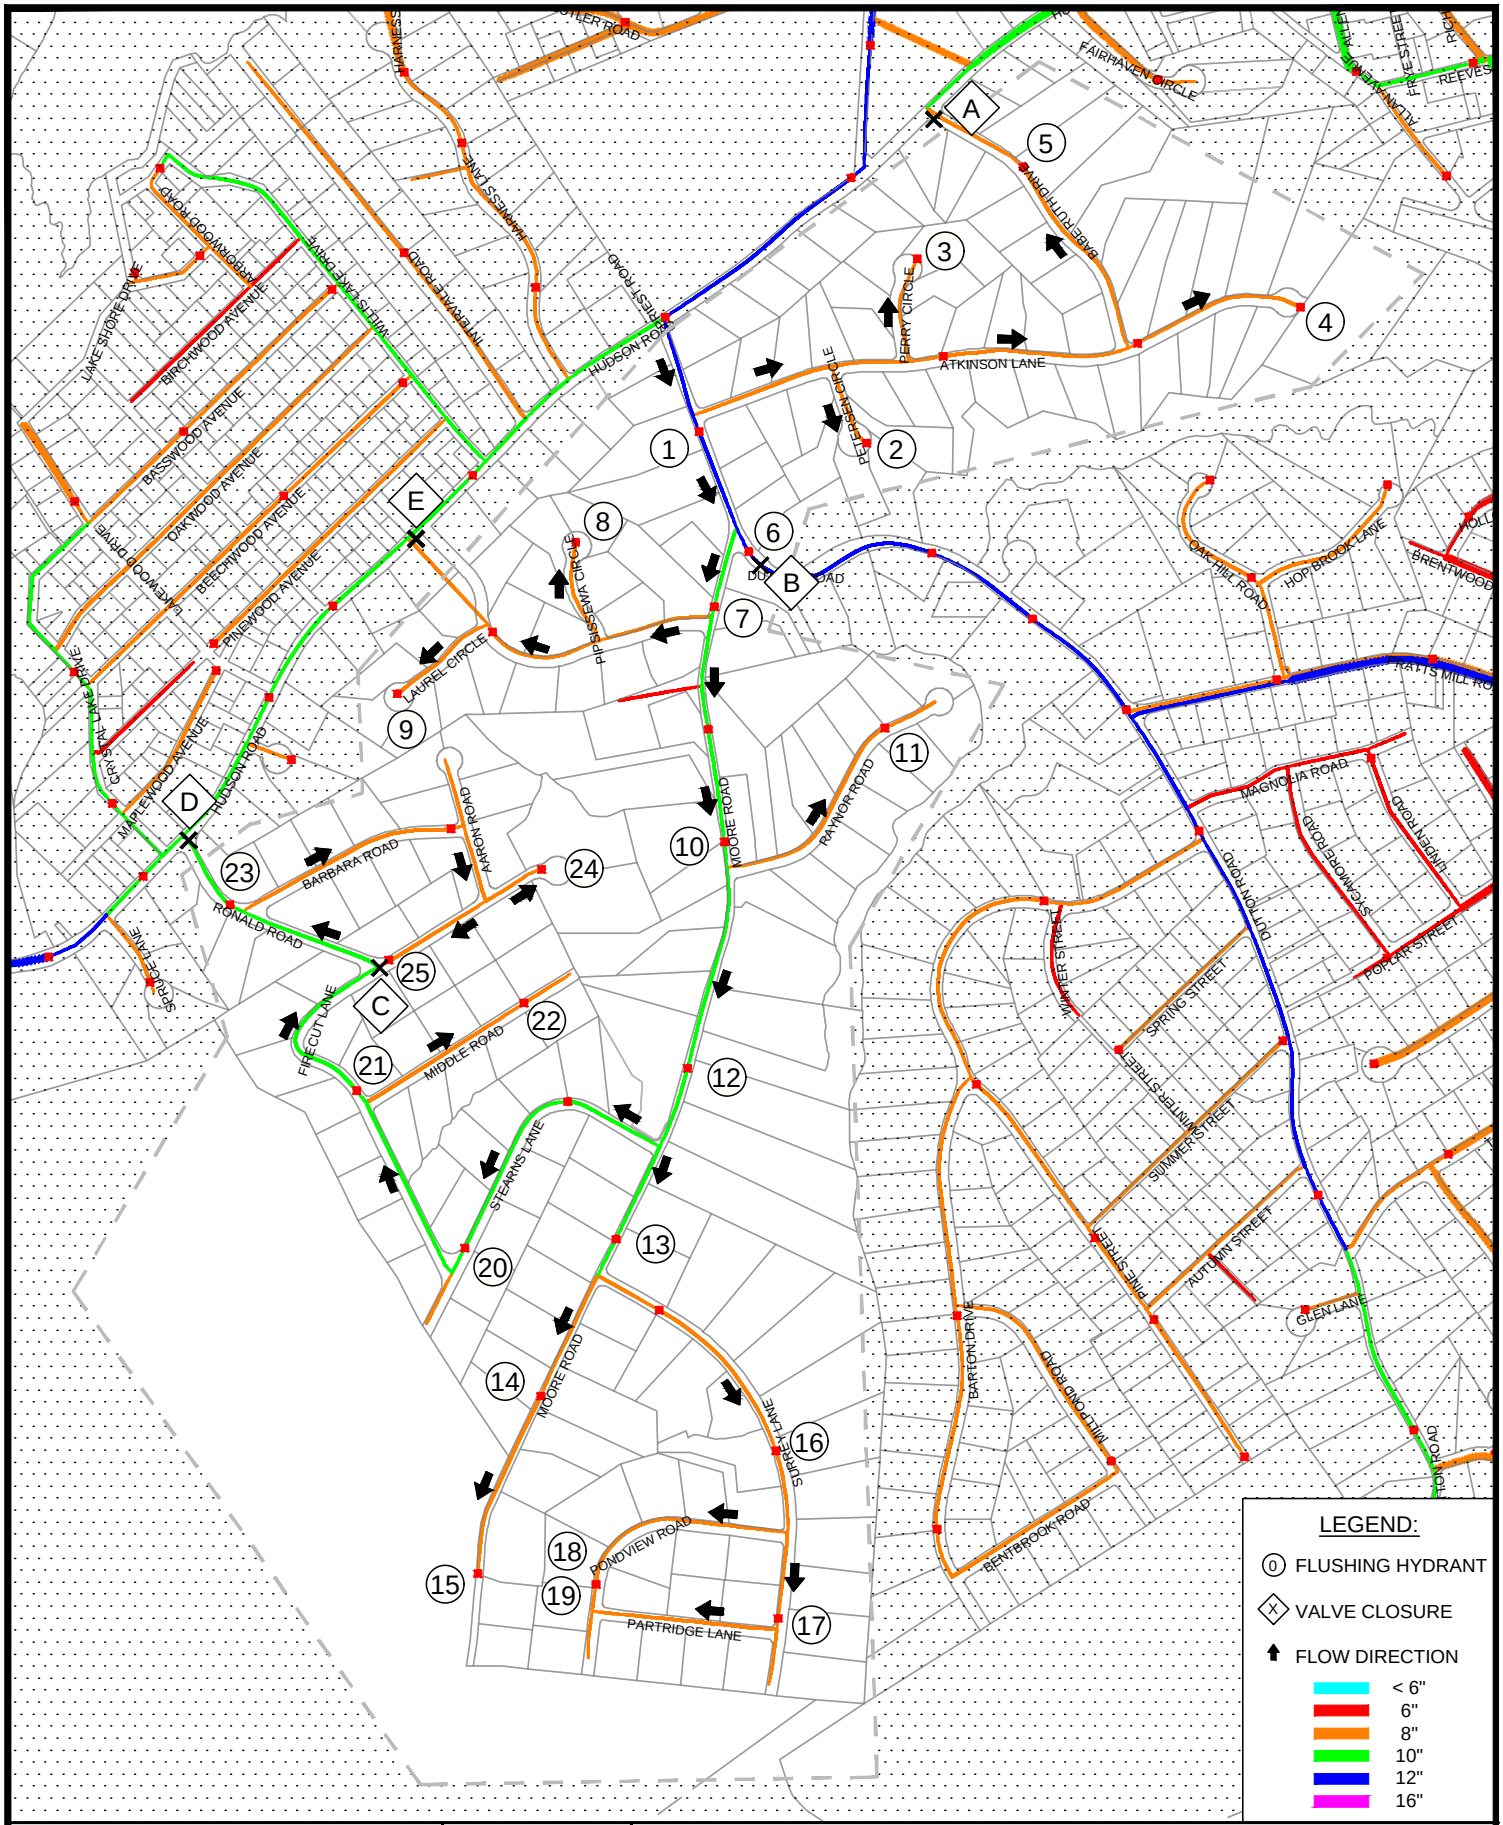

ENVIRONMENTAL PARTNERS

APRIL 2021	SUDBURY WATER DISTRICT UNIDIRECTIONAL FLUSHING PROGRAM
387-1901	ZONE: 15 — Hydrants: 25 — Valves: 5
SCALE: 1" = 750'	

I:\SUDBURY WATER DISTRICT.387\387-1901 WATER SUPPLY MASTER PLAN\10 OPTIMIZATION OF DISTRIBUTION SYSTEM FLUSHING PROGRAM\CAD\XREFS\BASE MODEL.DWG