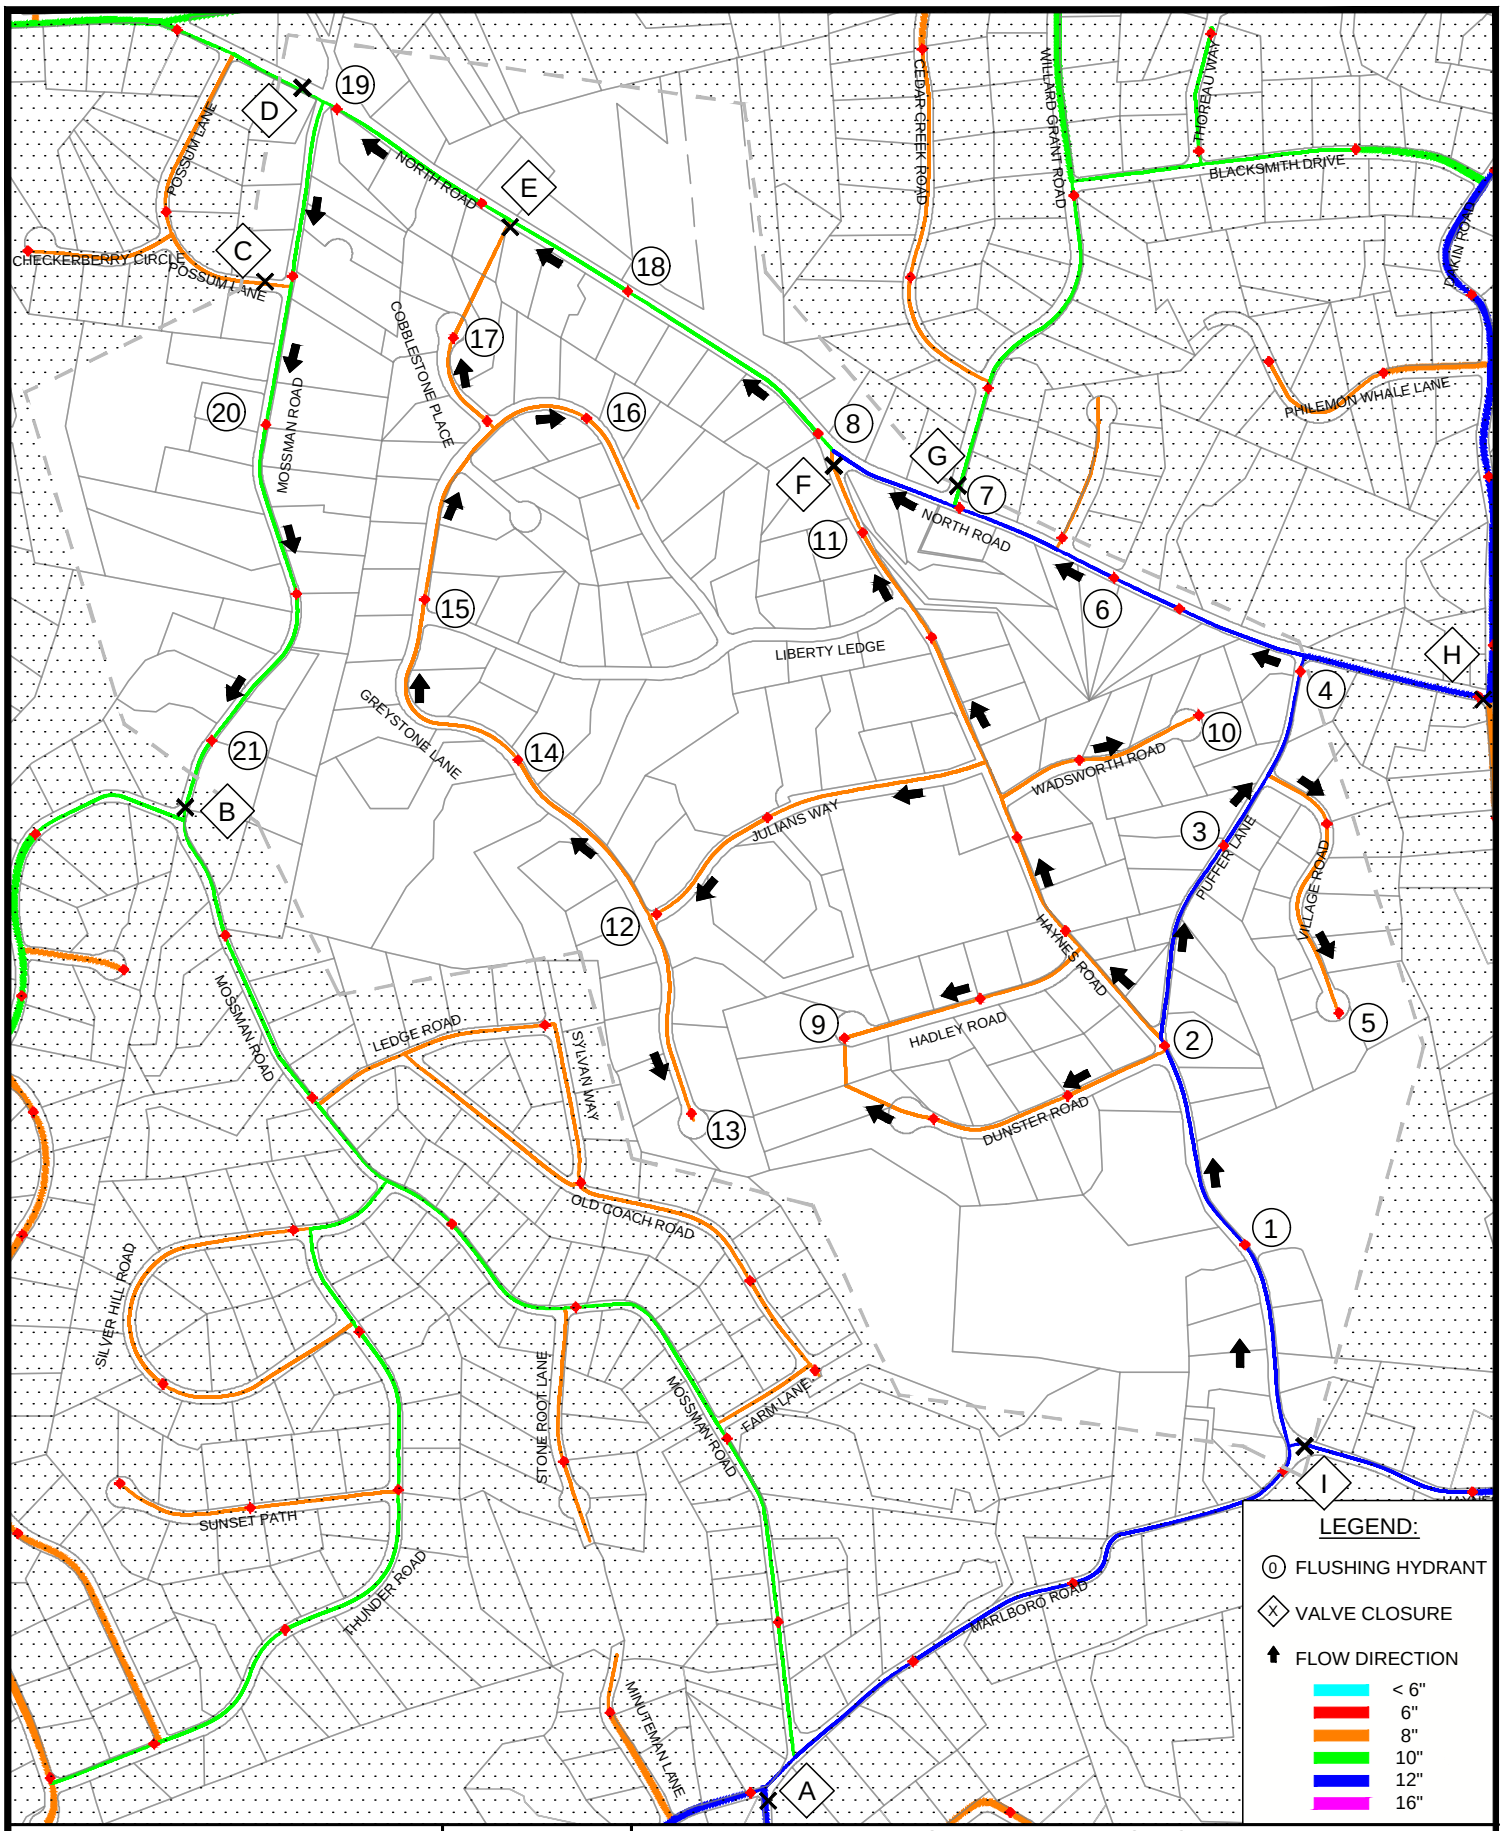

ENVIRONMENTAL PARTNERS

APRIL 2021

387-1901

SCALE: 1" = 750'

SUDBURY WATER DISTRICT
UNIDIRECTIONAL FLUSHING PROGRAM

ZONE: 5

Hydrants: 21
Valves: 9

I:\SUDBURY WATER DISTRICT.387\387-1901 WATER SUPPLY MASTER PLAN\10 OPTIMIZATION OF DISTRIBUTION SYSTEM FLUSHING PROGRAM\CAD\XREFS\BASE MODEL.DWG